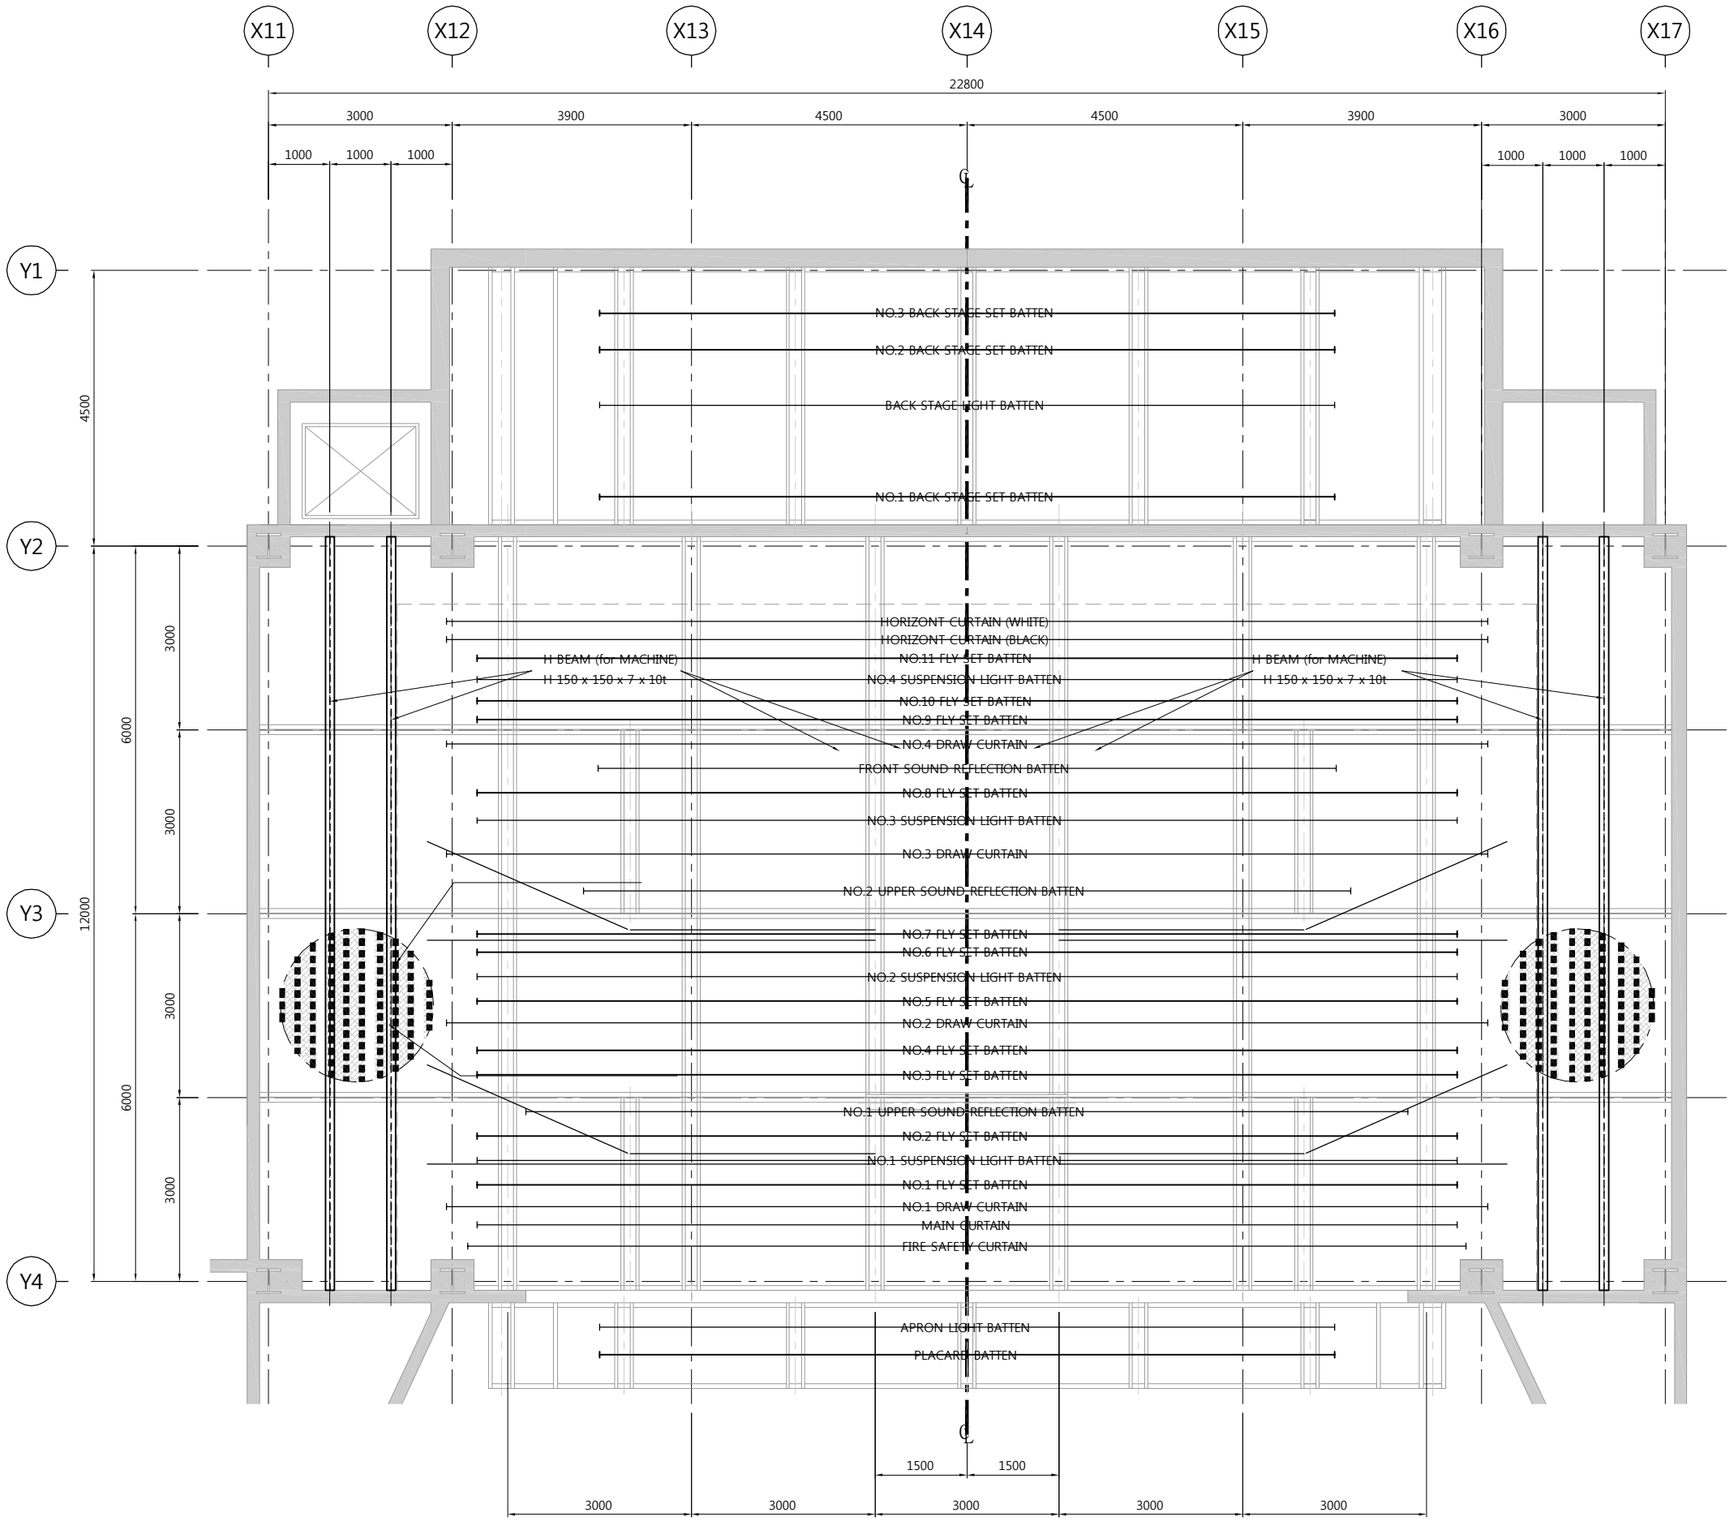

Note

Client

Project Title

옷는얼굴아트센터
무대기계장치
교체 설치

Drawing Title

MACHINE
BASEMENT

Consultant

Drawing by

Designed by

Checked by

Approved by

Approved by

Scale

A1 : 1 / 50 , A3 : 1 / 100

Date

2017. 11.

Drawing No

SE - DSCF - 105

Sheet No

Stage Engineering No.1
SE.ONE SDS
TEL : (02) 2107-8140
FAX : (02) 2107-8149
www.seonesds.com